



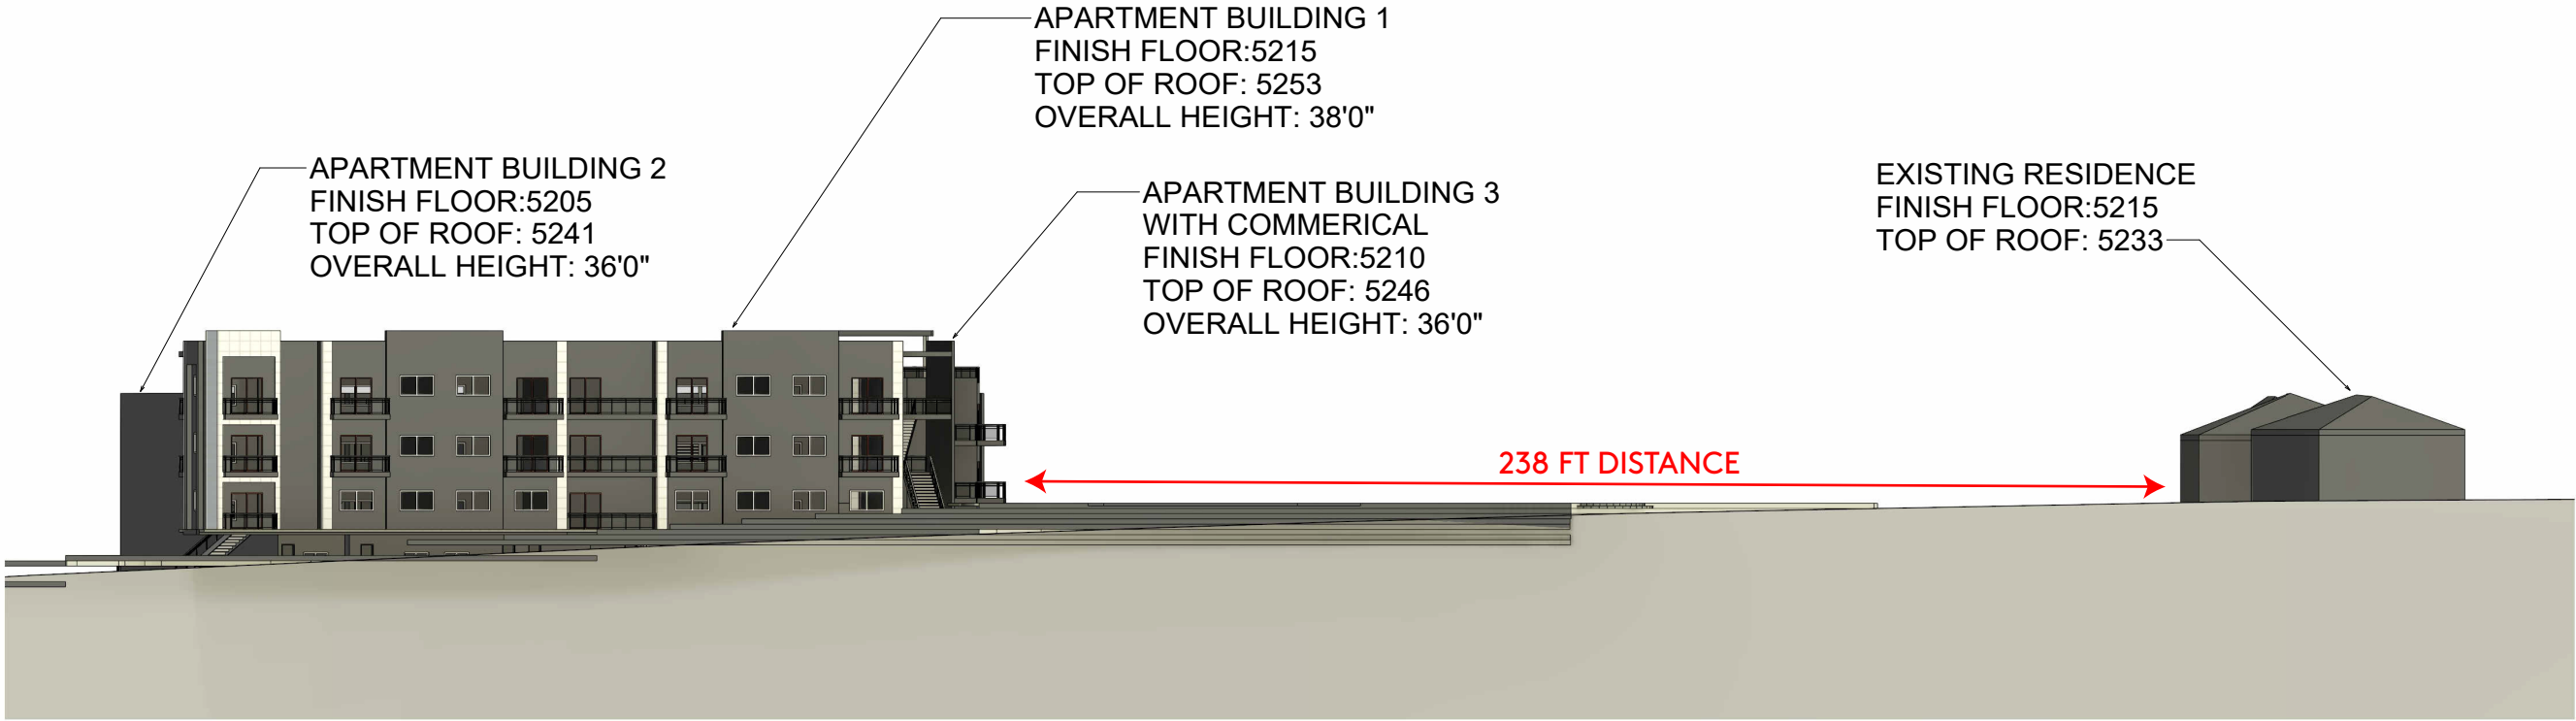

ELEVATION LOOKING EAST

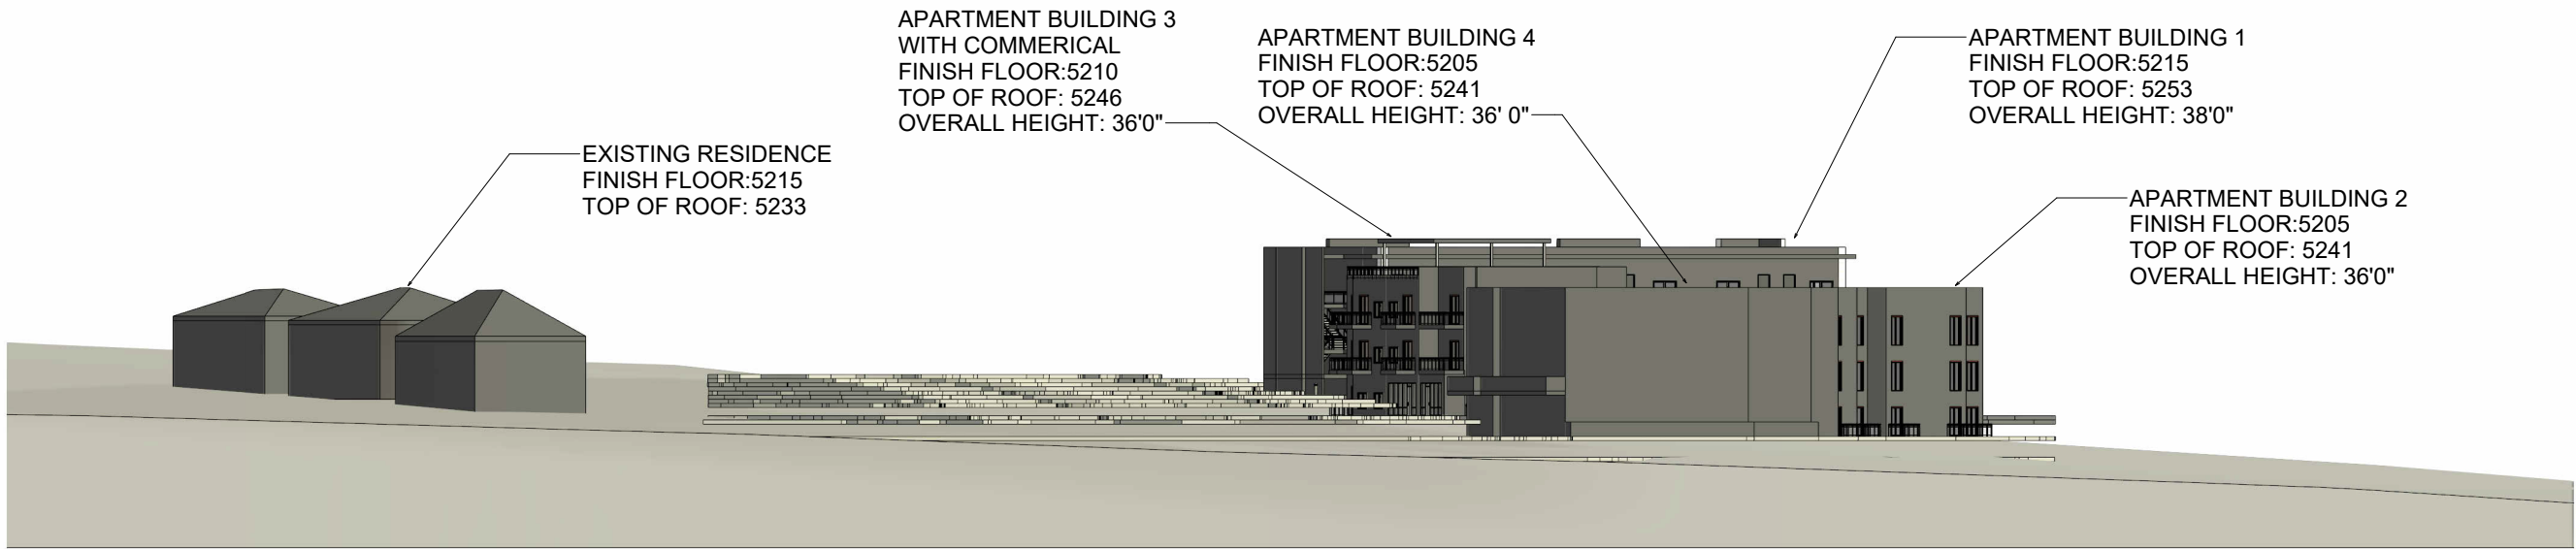

ELEVATION LOOKING WEST

REV	DATE	BY	REVISION

MODULUS ARCHITECTS
AND LAND USE PLANNING

8220 SAN PEDRO DR NE SUITE 520
ALBUQUERQUE, NEW MEXICO 87113
PHONE (505) 338-1499 FAX (505) 338-1498

PROJECT TITLE
LUXE APARTMENTS
Enter address here

PROJECT MANAGER

JOB NO.
Project Number

DRAWN BY:

SHEET TITLE
ELEVATION VIEW

DATE Issue Date	SHEET A101
SCALE:	