




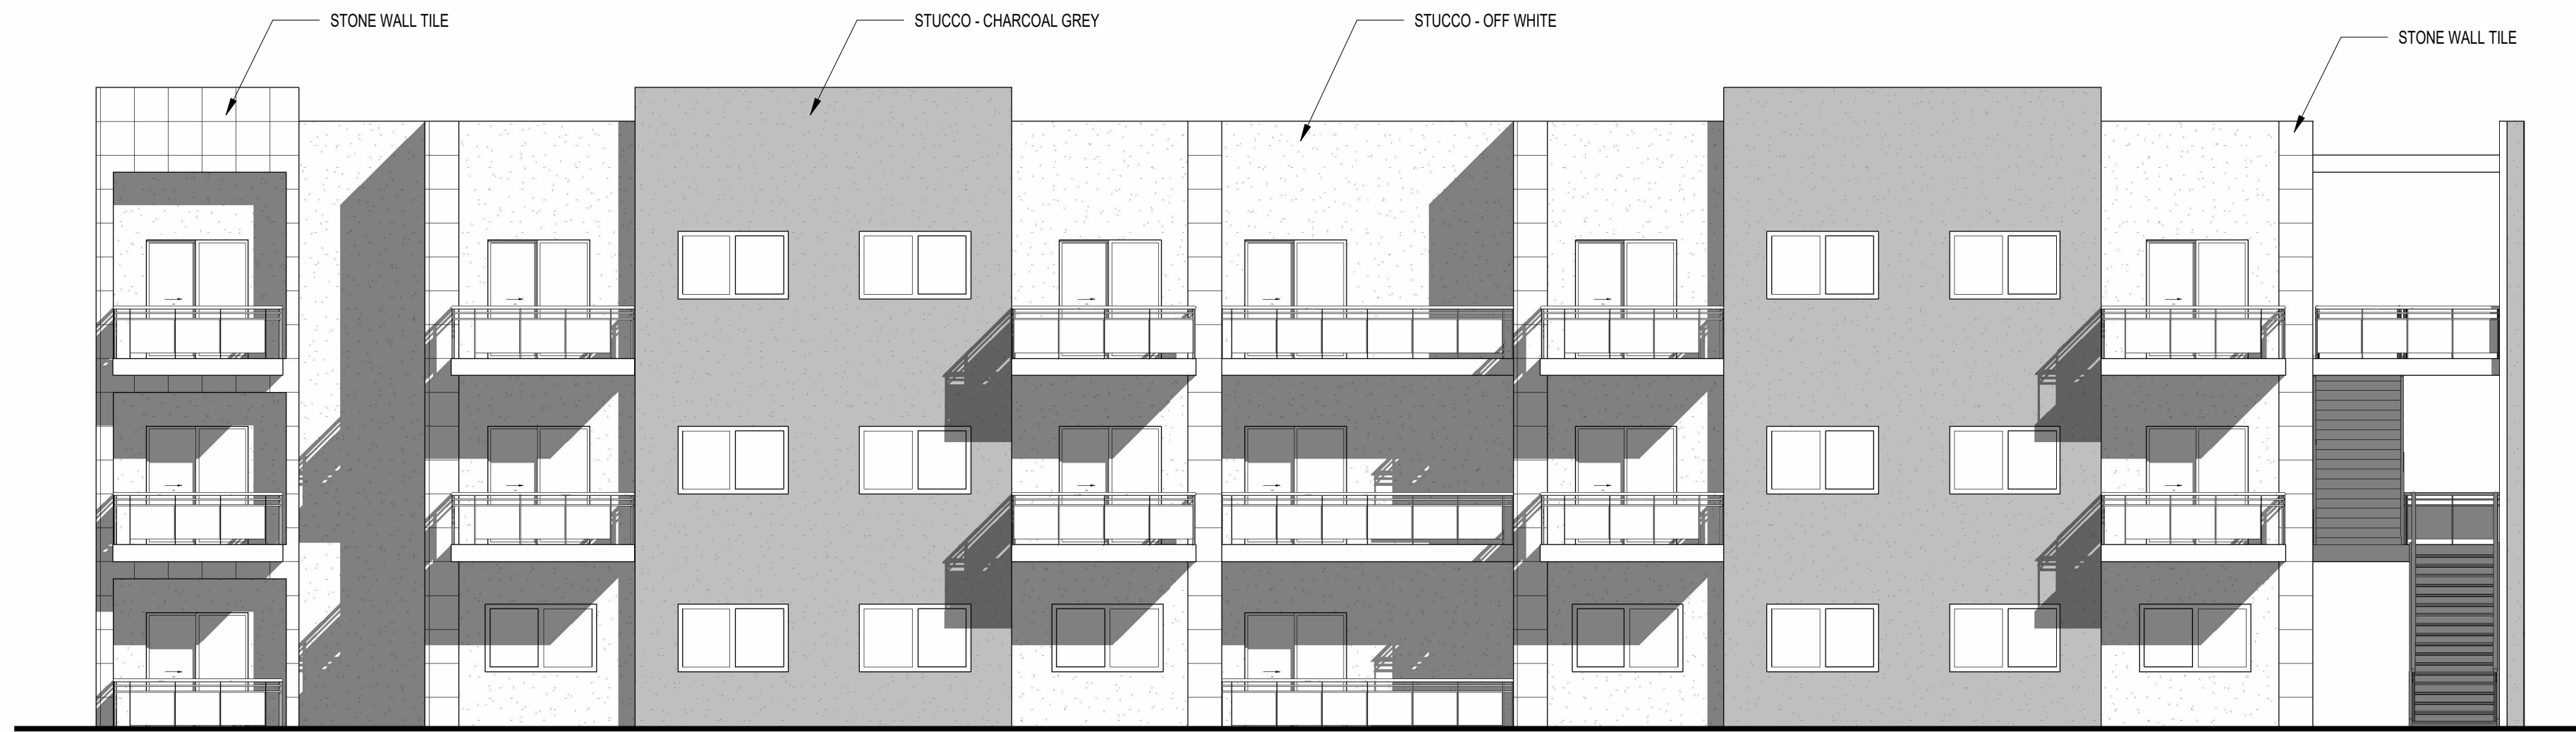


1 BLDG 1 - WEST
SCALE: 1/8" = 1'-0"

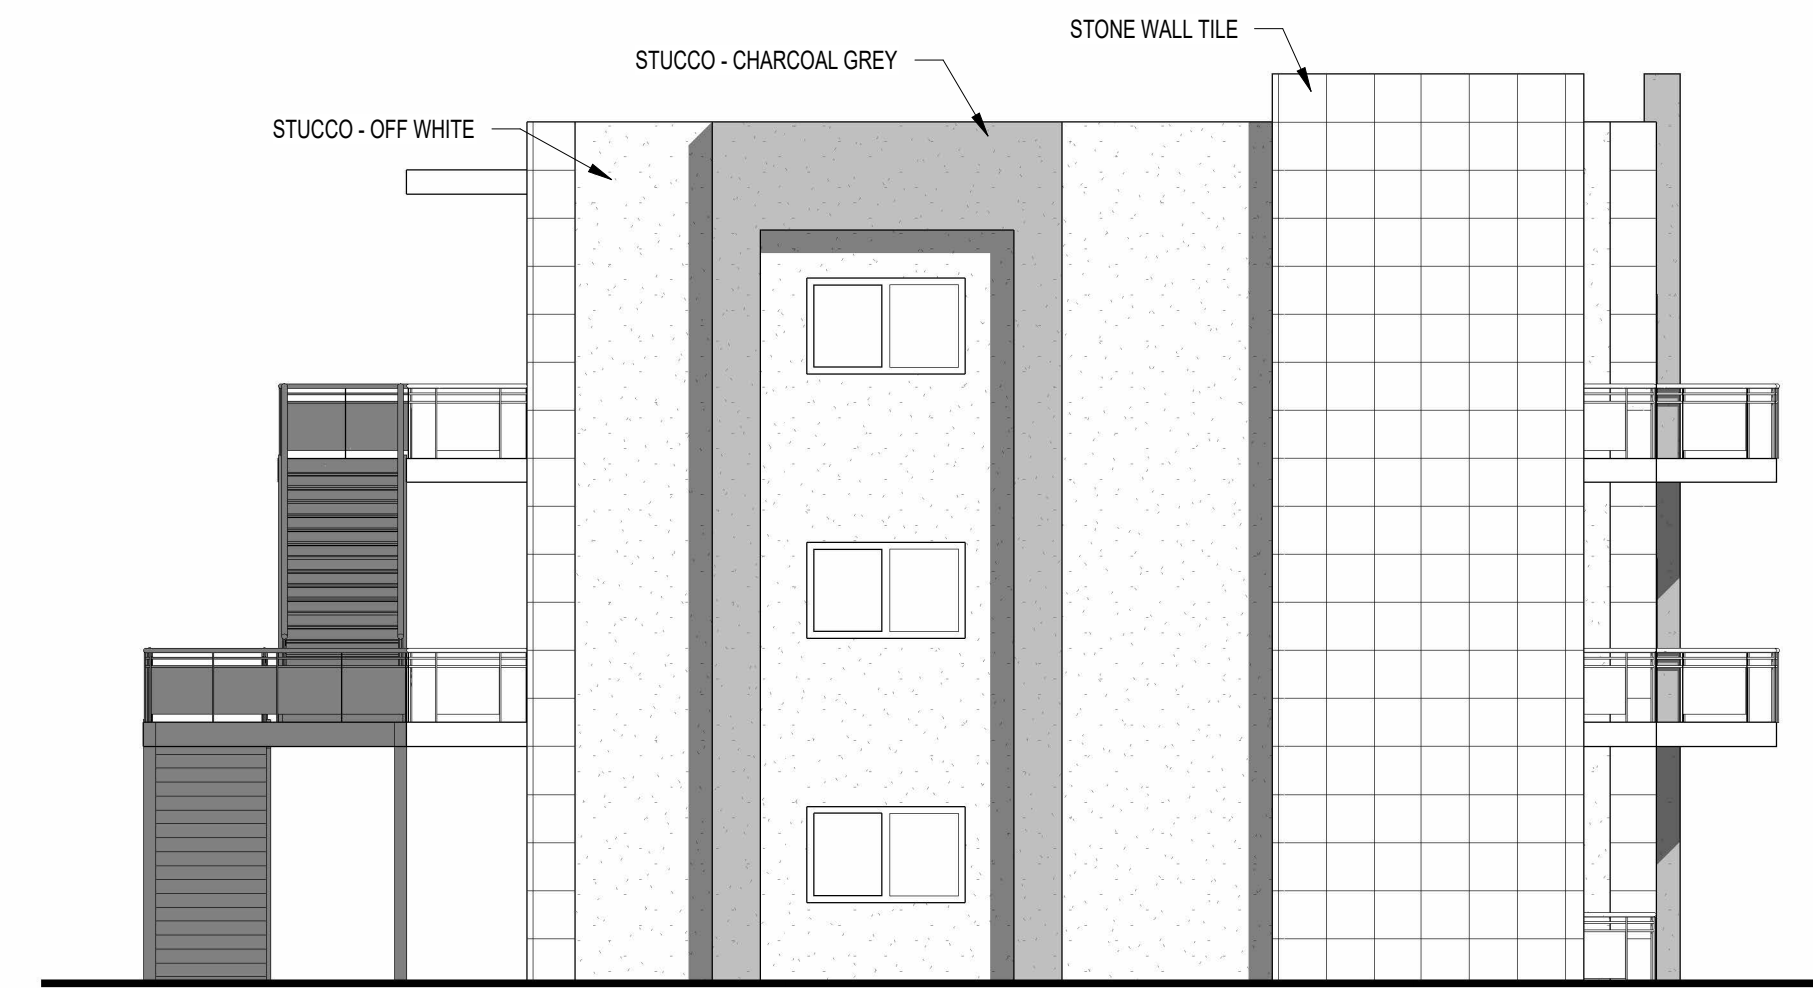


2 BLDG 1 - NORTH
SCALE: 1/8" = 1'-0"

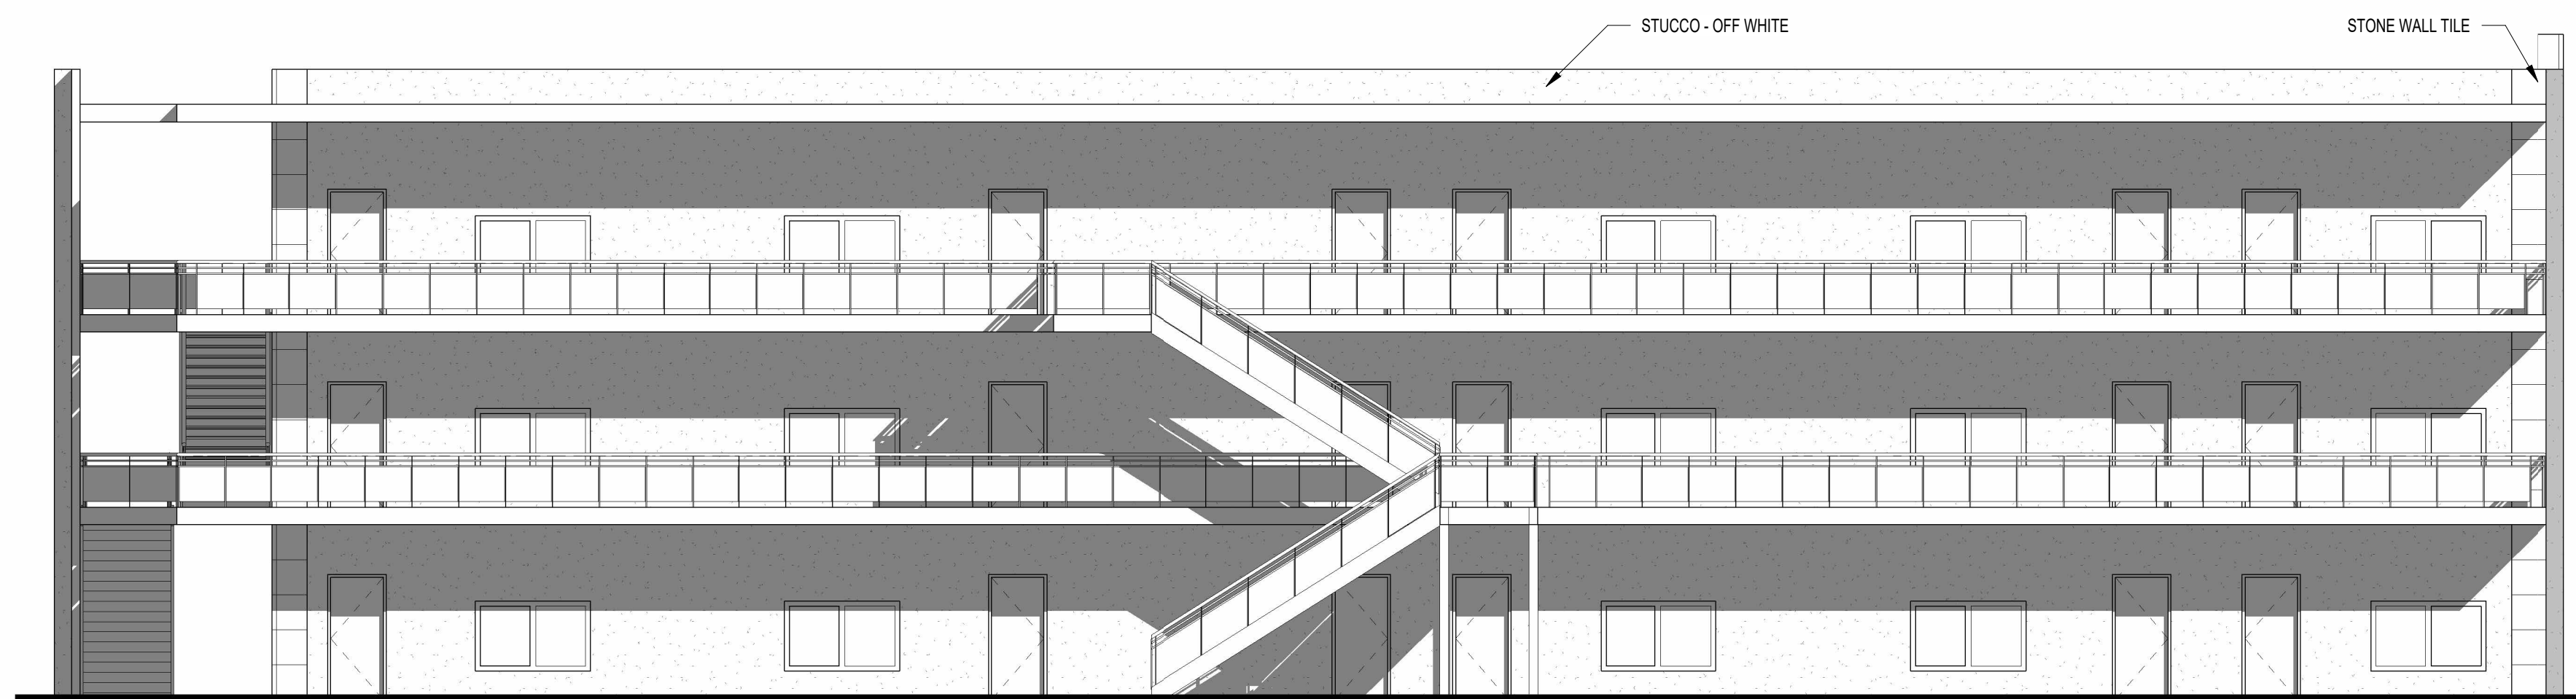

3 BLDG 1 - EAST
SCALE: 1/8" = 1'-0"

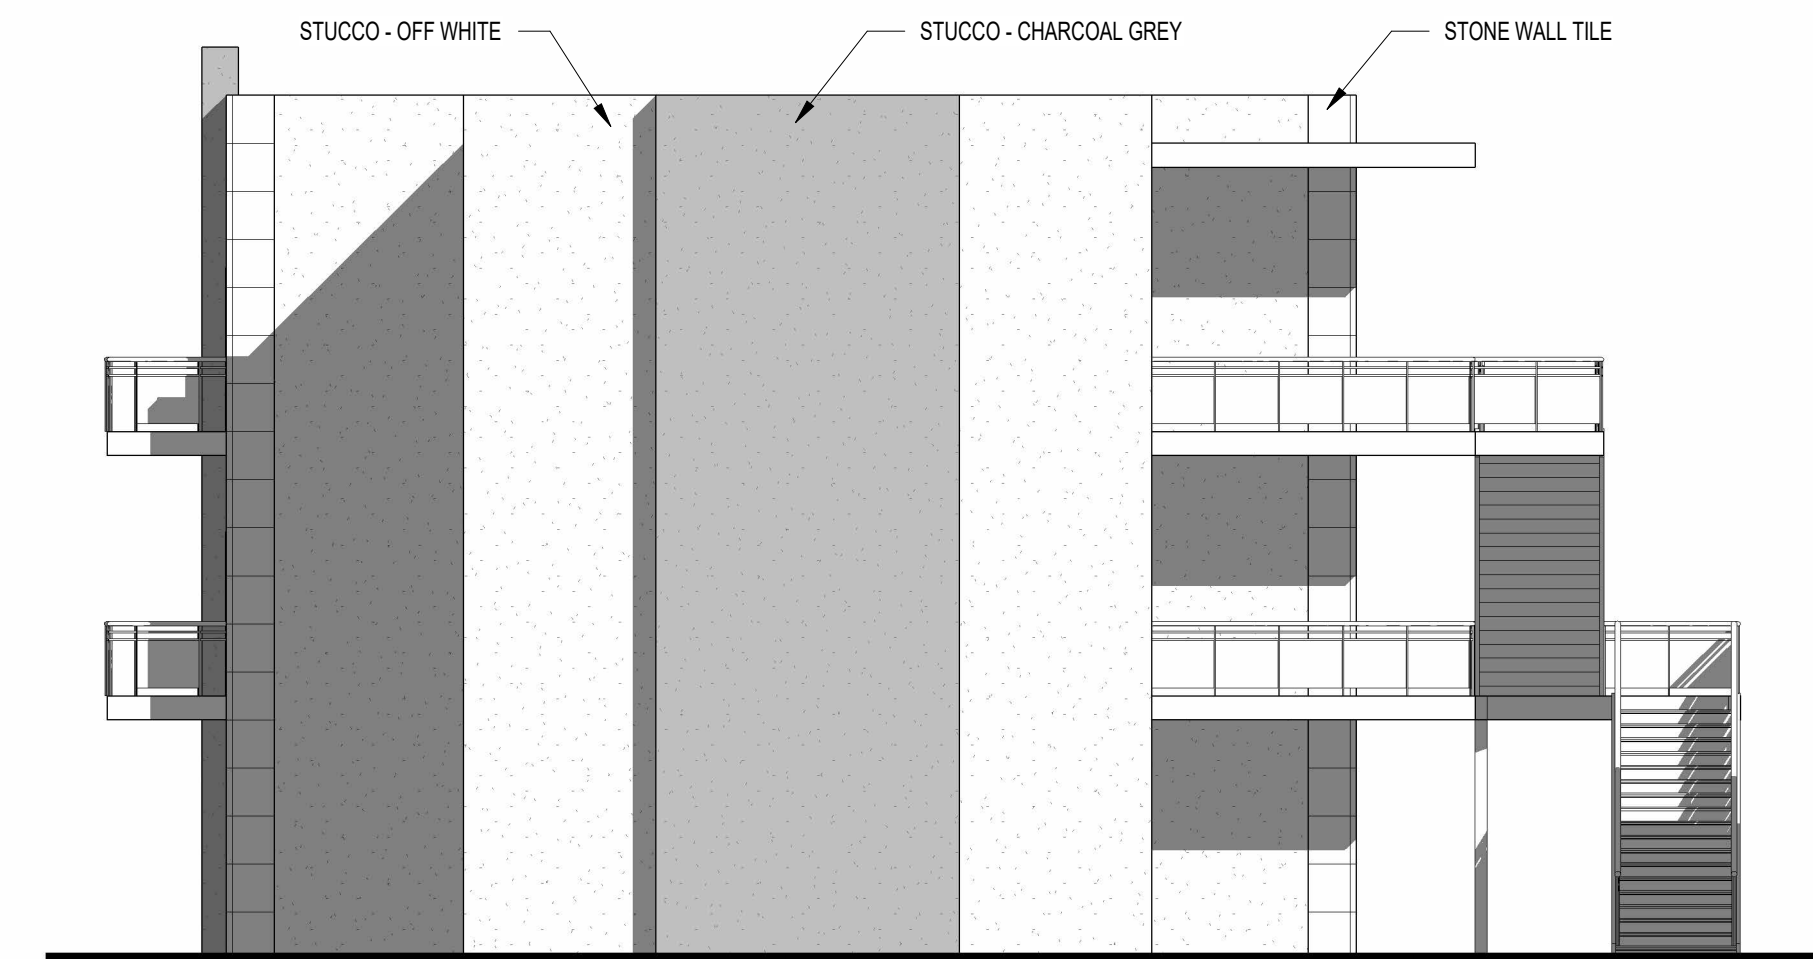

4 BLDG 1 - SOUTH
SCALE: 1/8" = 1'-0"

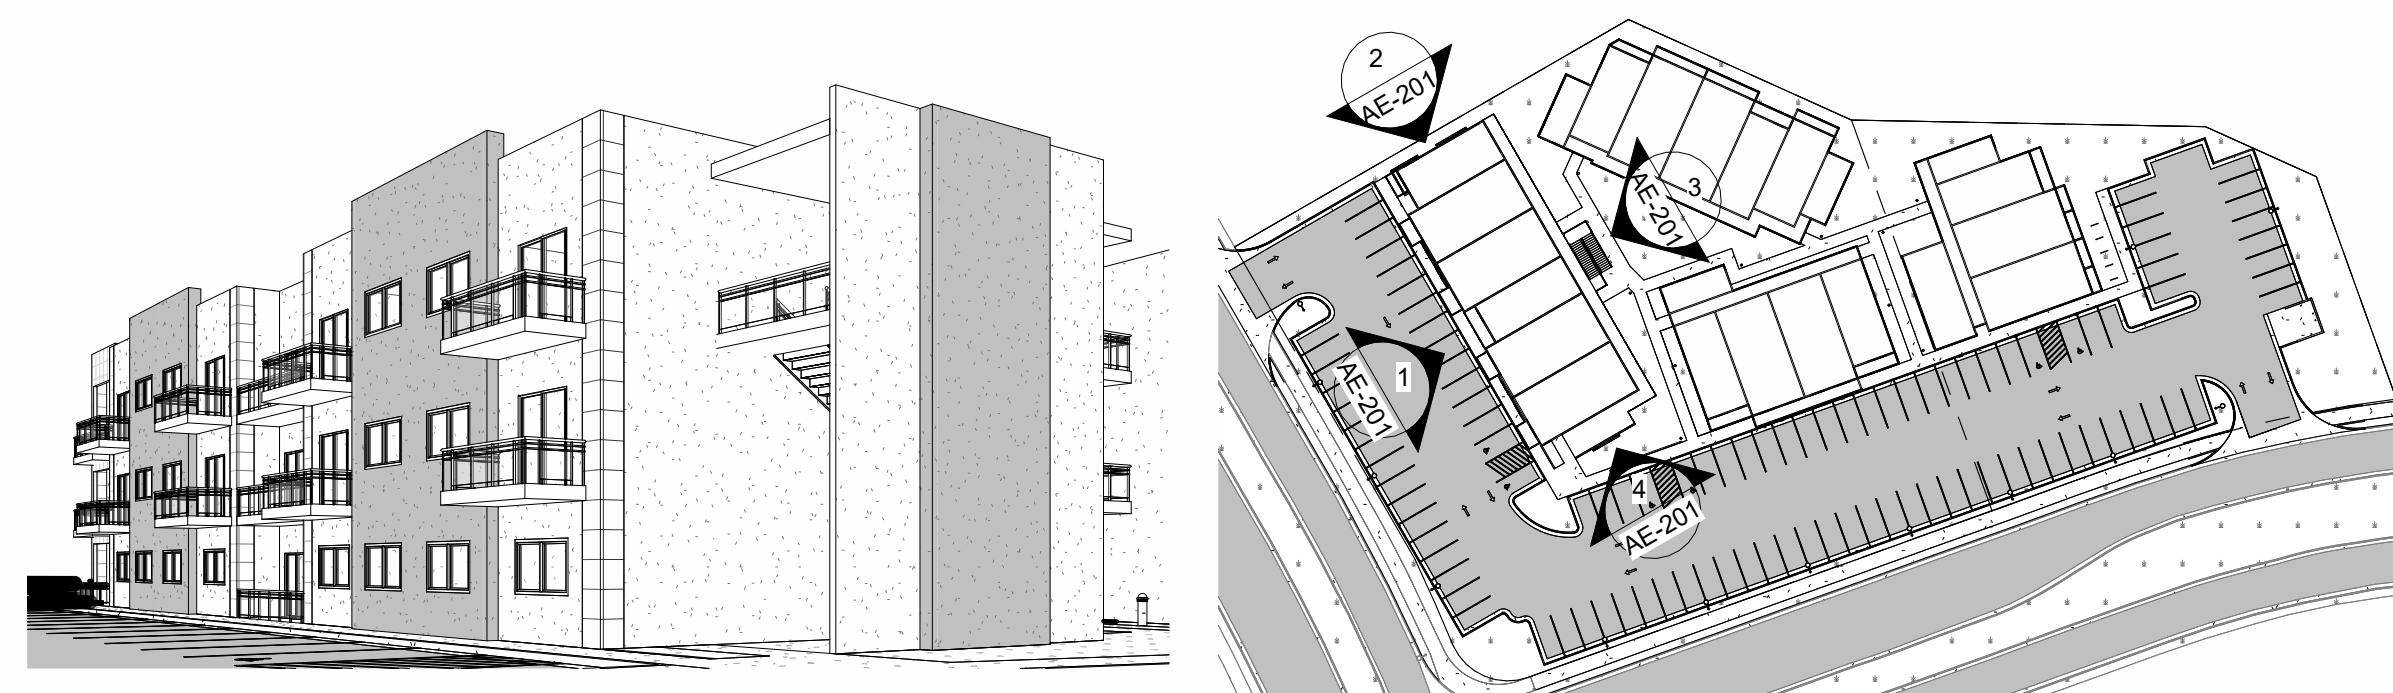

PROJECT TITLE LUXE MULTIFAMILY		DRAWN BY:	
Enter address here		JOB NO. Project Number	BUILDING ELEVATIONS - BLDG 1
PROJECT MANAGER		SHEET TITLE	

DATE Issue Date	SHEET AE-201
SCALE:	



MODULUS ARCHITECTS
AND LAND USE PLANNING
8220 SAN PEDRO DR NE SUITE 520
ALBUQUERQUE, NEW MEXICO 87113
PHONE (505) 338-1499 FAX (505) 338-1498

[illegible]