



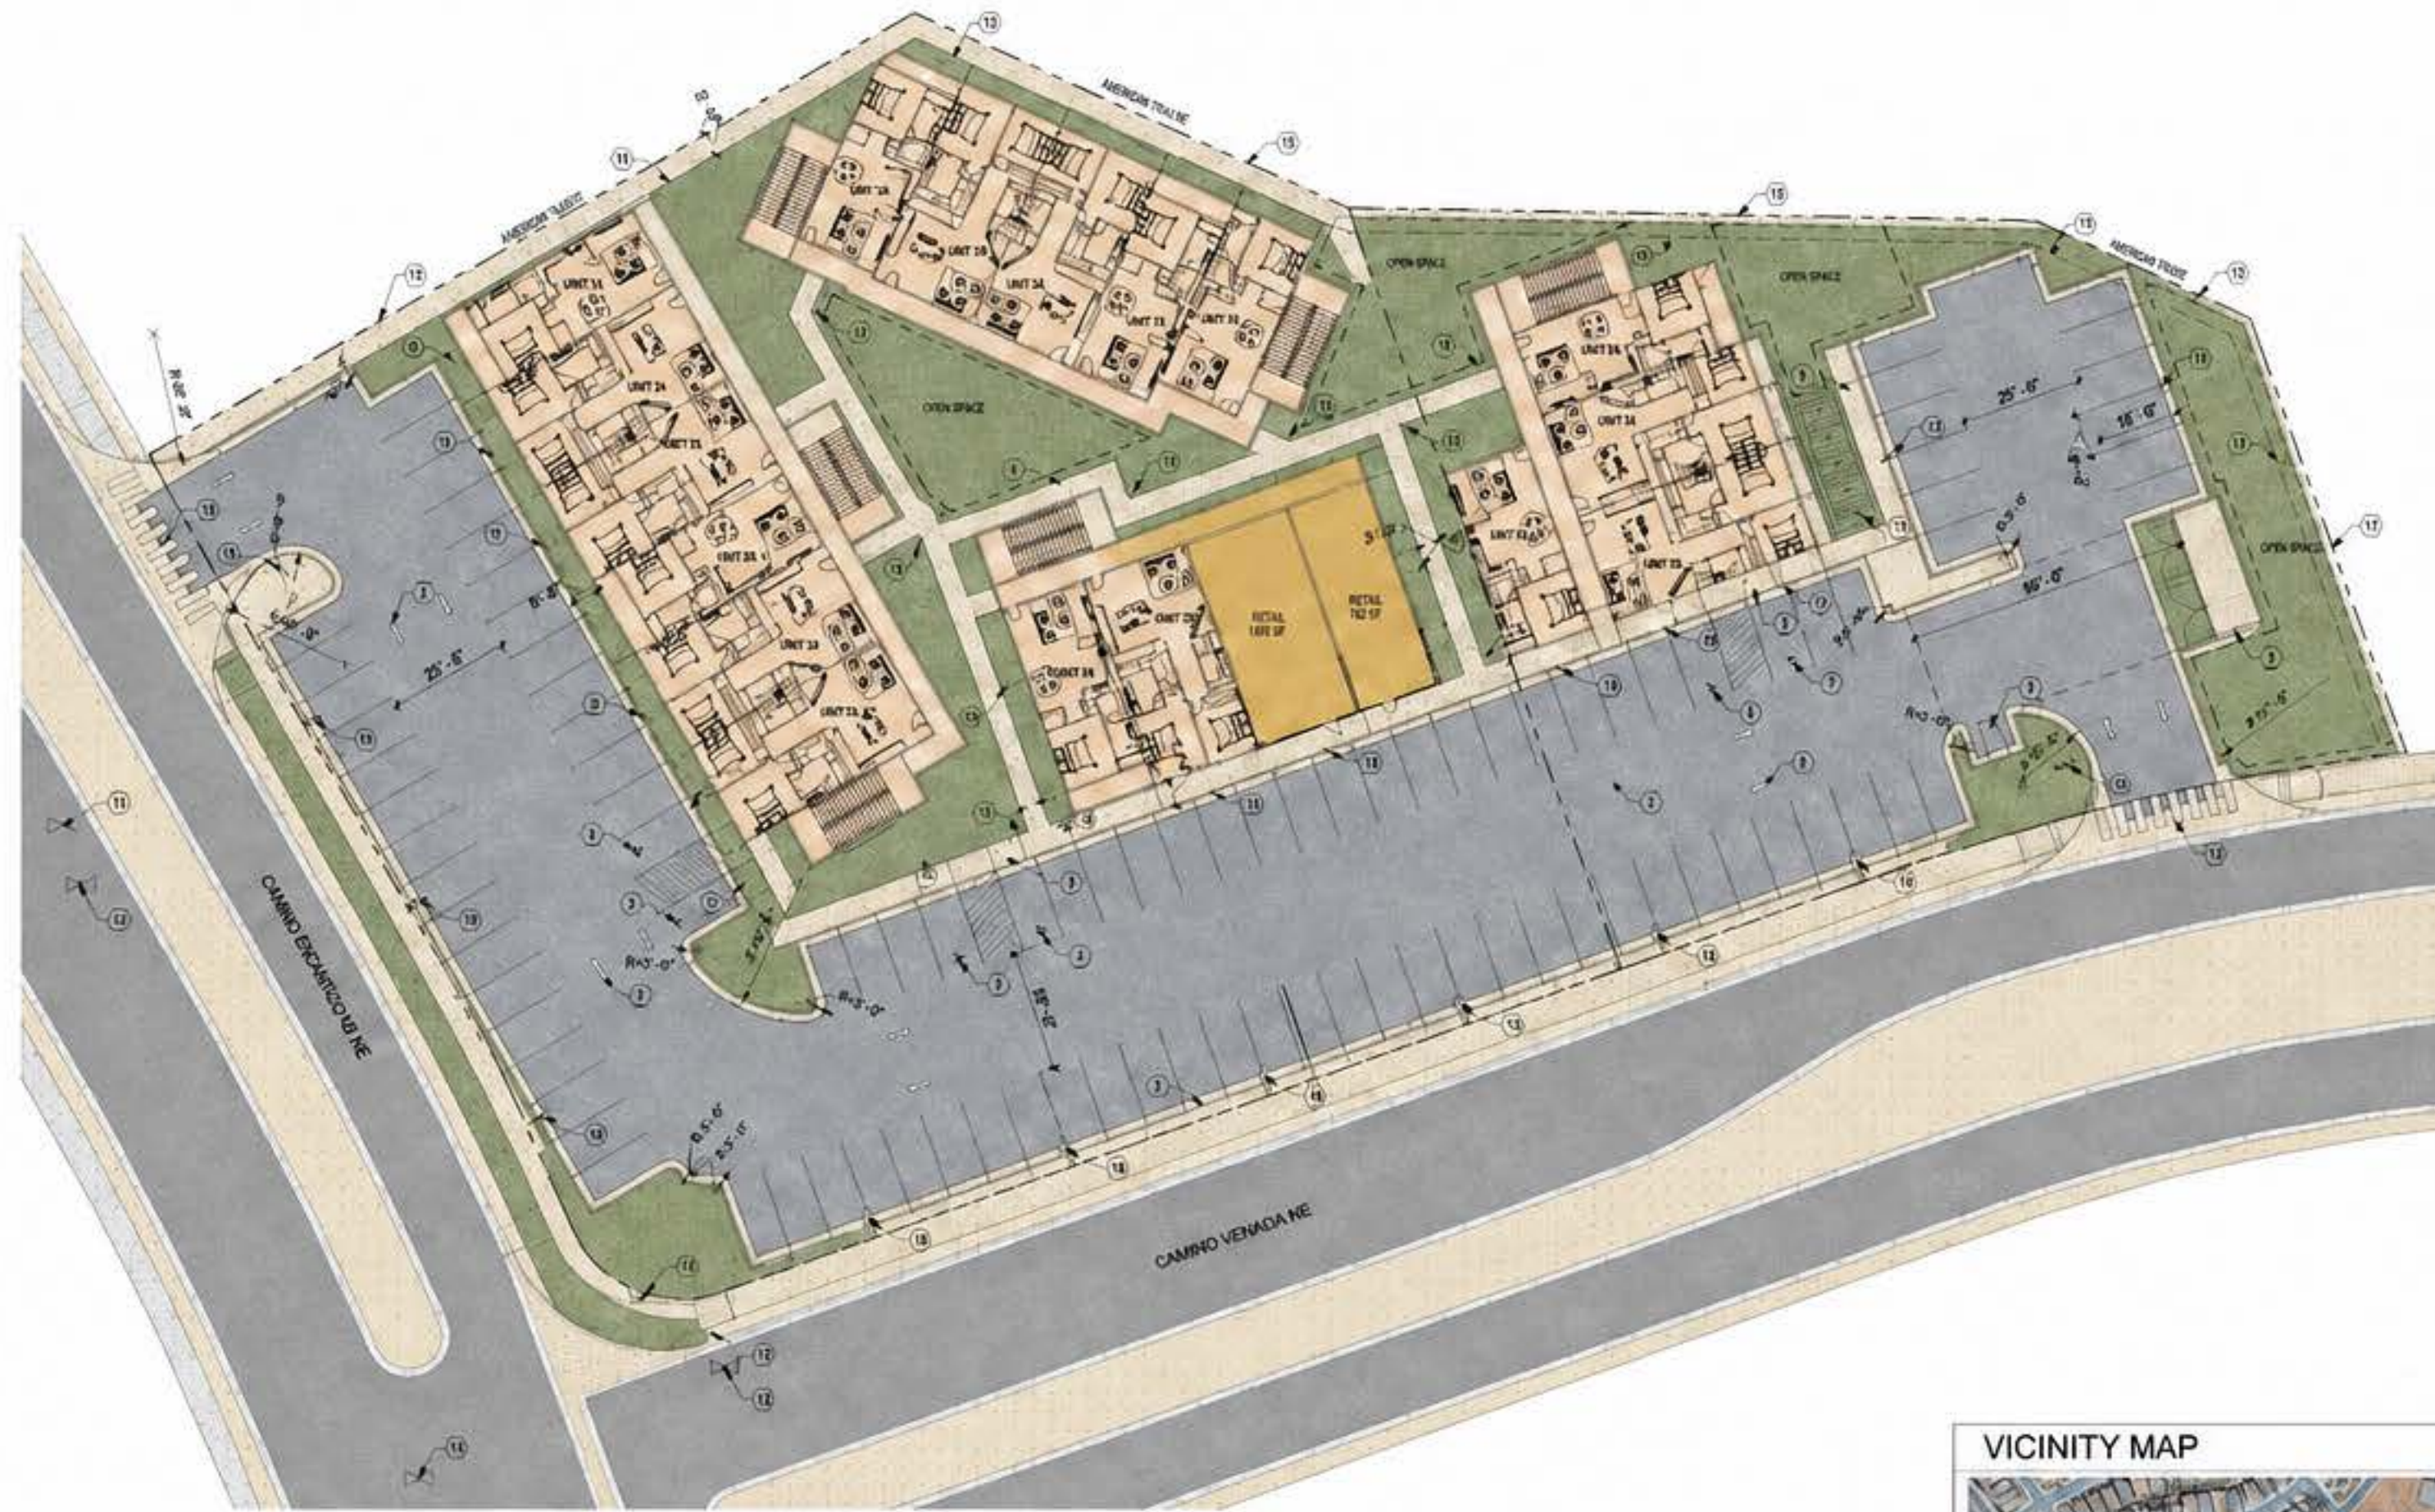

1 ARCHITECTURAL SITE
SCALE: 1" = 20'-0"

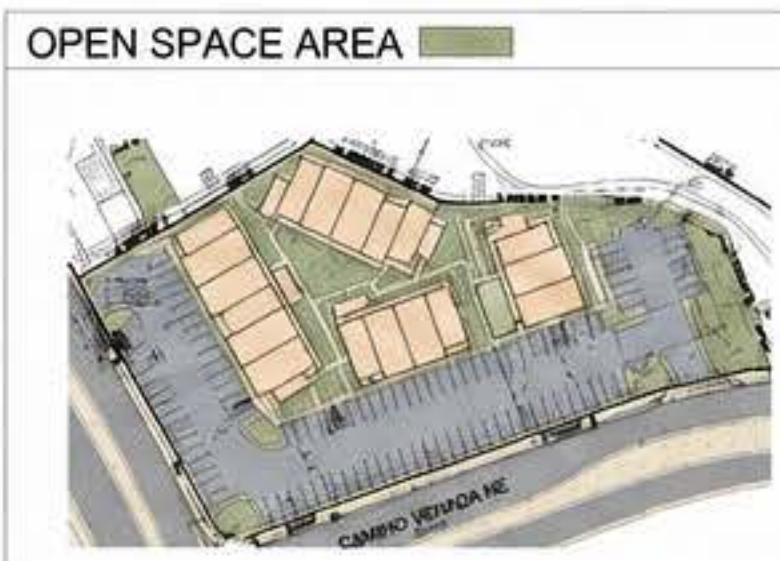

OPEN SPACE AREA

USABLE RECREATION SPACE


